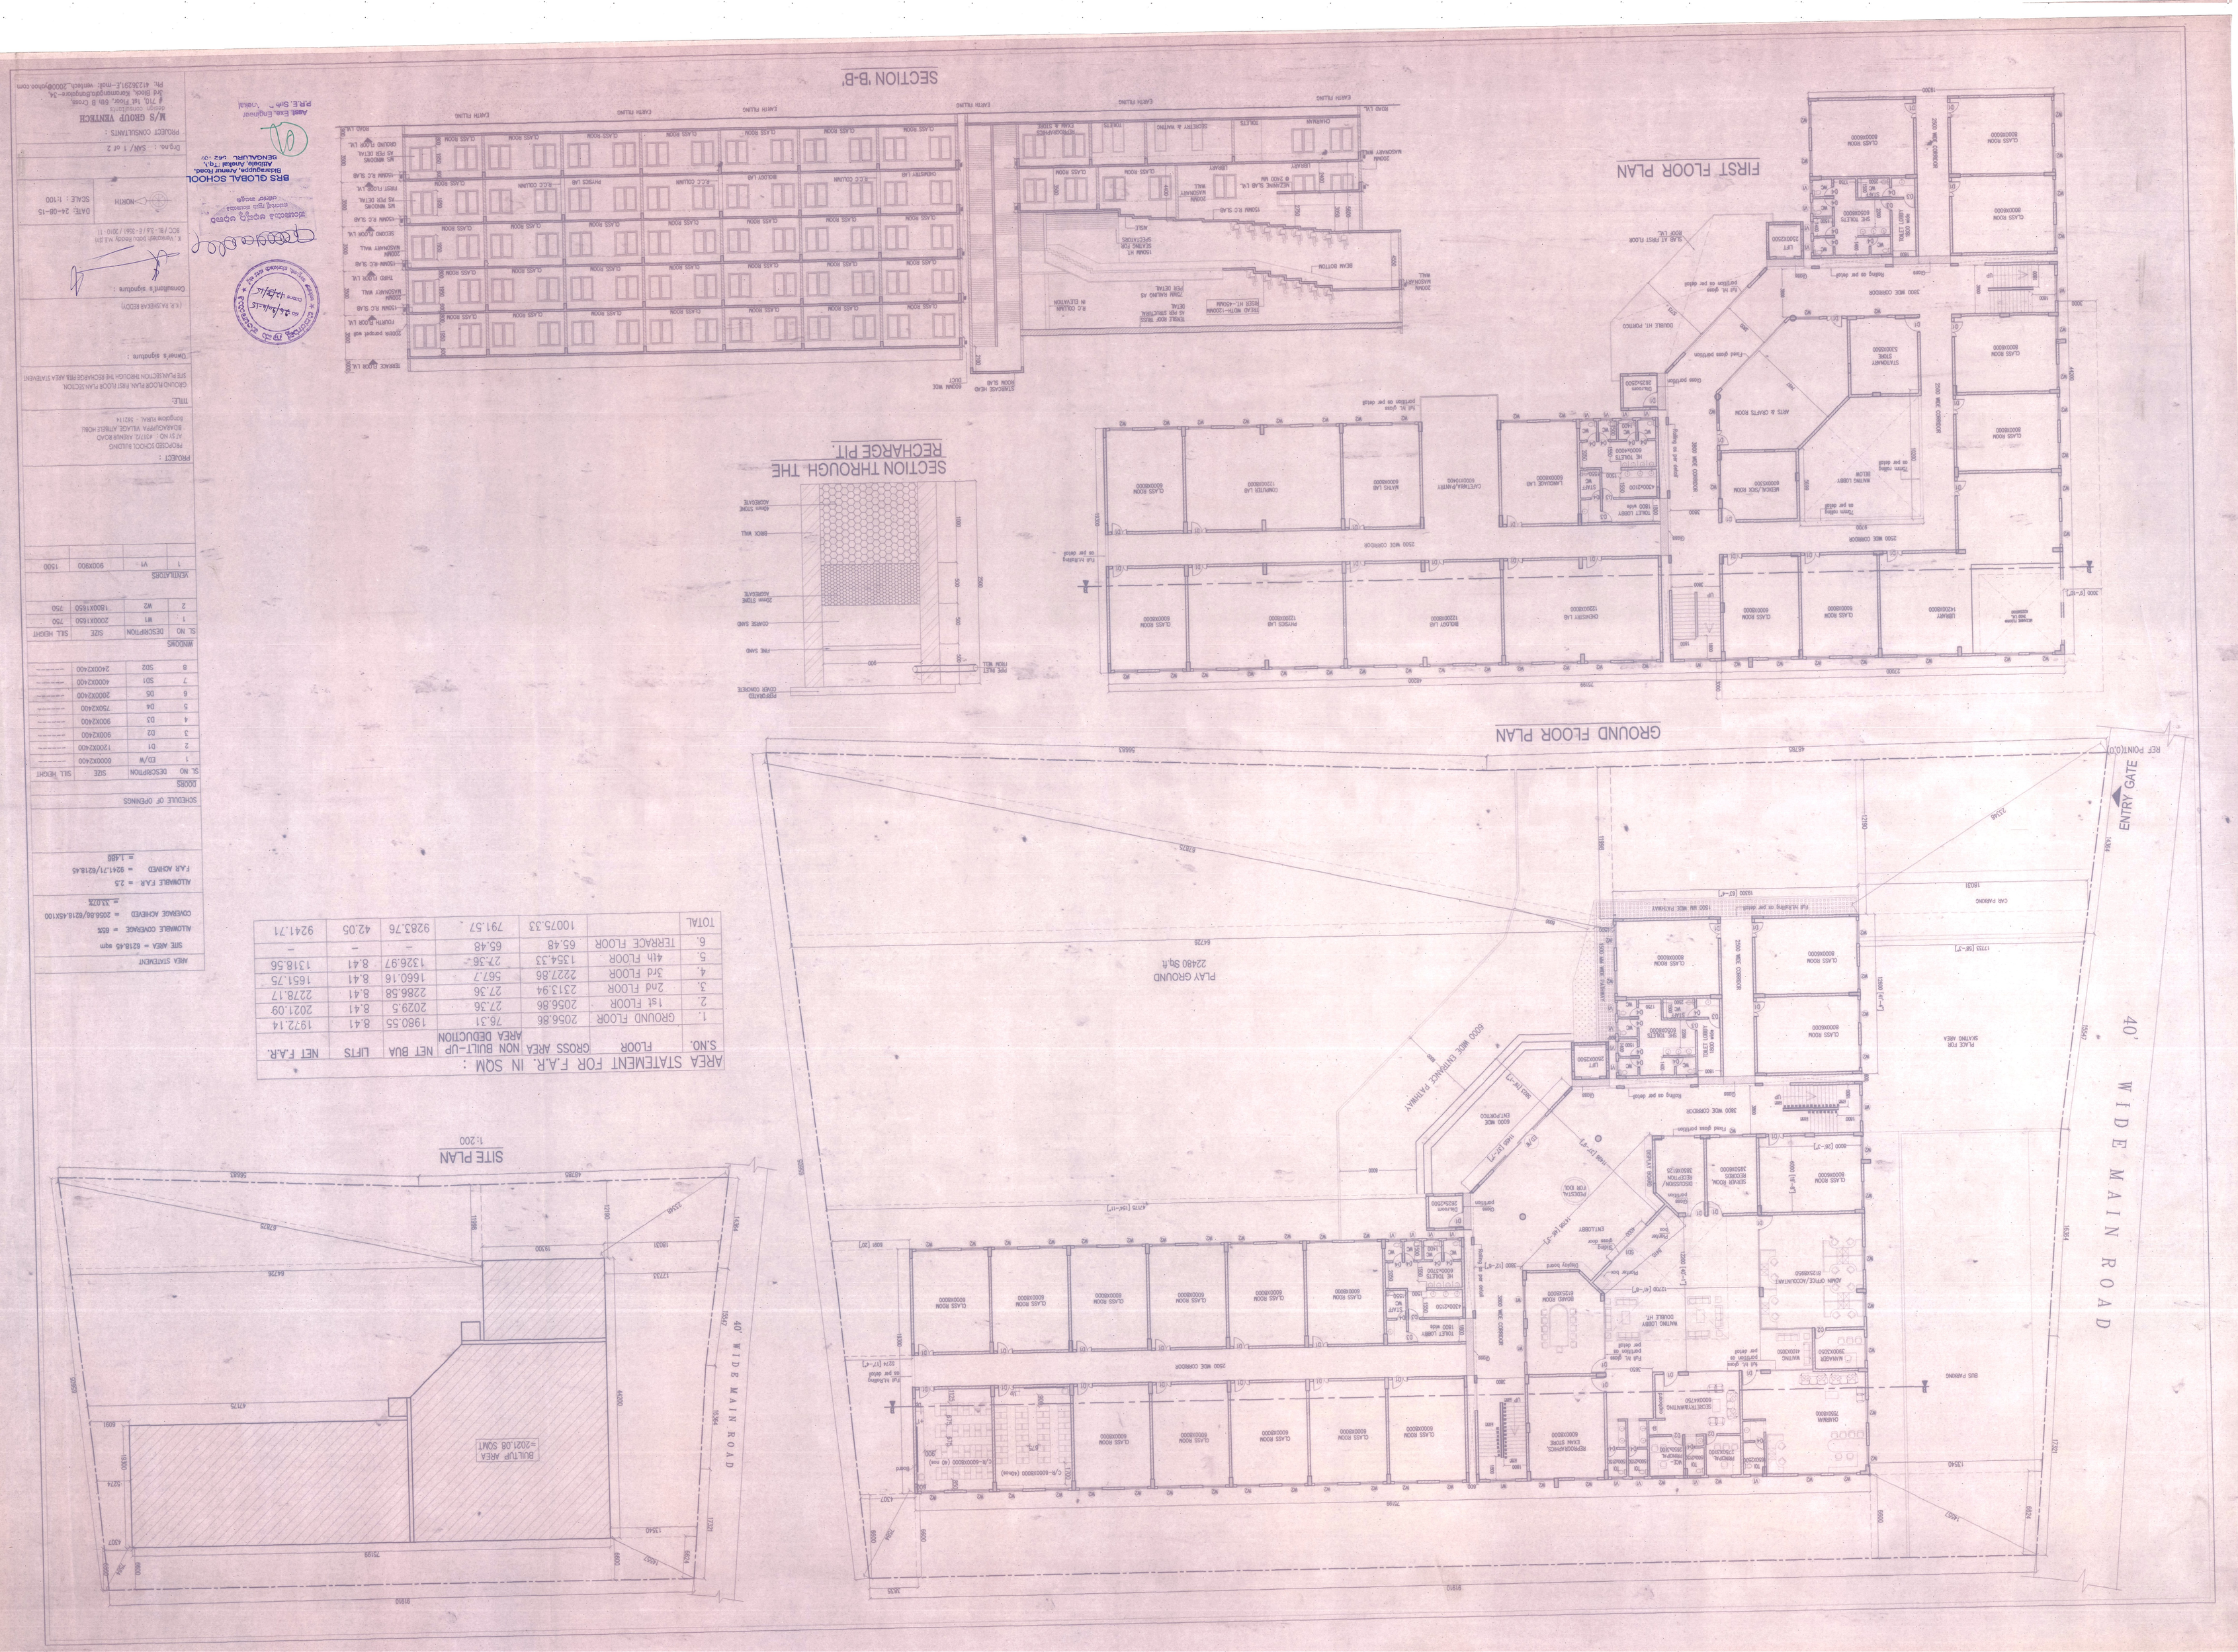
GROUND FLOOR PLAN
FIRST FLOOR PLAN
SECTION 'B-B'
SECTION THROUGH THE RECHARGE PIT.
SITE PLAN
1:200
40' WIDE MAIN ROAD
ENTRY GATE
PLAY GROUND
22480 Sq.ft
BUILTUP AREA
=2021.08 SQMT
CLASS ROOM
LIBRARY
SCIENCE LAB
PHYSICS LAB
BIOLOGY LAB
CHEMISTRY LAB
COMPUTER LAB
MATHS LAB
LANGUAGE LAB
CAFETARIA/PANTRY
ARTS & CRAFTS ROOM
MEDICAL/SICK ROOM
STATIONERY STORE
ADMIN OFFICE/ACCOUNTANT
MANAGER
WAITING
DINING
SECRETARY/WAITING
PRINCIPAL CHAMBER
MEETING LOBBY
DOUBLE HT.
BOARD ROOM
RESTROOM/PANTRY
STAIR
TOILET LOBBY
PLACE FOR SKATING AREA
CAR PARKING
BUS PARKING
2500 WIDE CORRIDOR
3000 WIDE CORRIDOR
6000 WIDE ENTRANCE PATHWAY
6000 WIDE CONCOURSE
6000 WIDE PATHWAY
Fall in dipping as per detail
Glass partition
Fixed glass partition
Sliding door
Display board
Pelmet box
Counter top
Sliding glass door
Glass partition
Half ht. glass partition as per detail
Full ht. glass partition as per detail
Dummy partition
Dummy partition 2625x2500
Dummy partition 2625x2500
Lift 2500x2500
Lift 2500x2500
Stairs
Ramp
Dwn
Up
Ref point from well
Pre cast concrete cover
Fire sand
Coarse sand
Brick wall
Stone pavement
